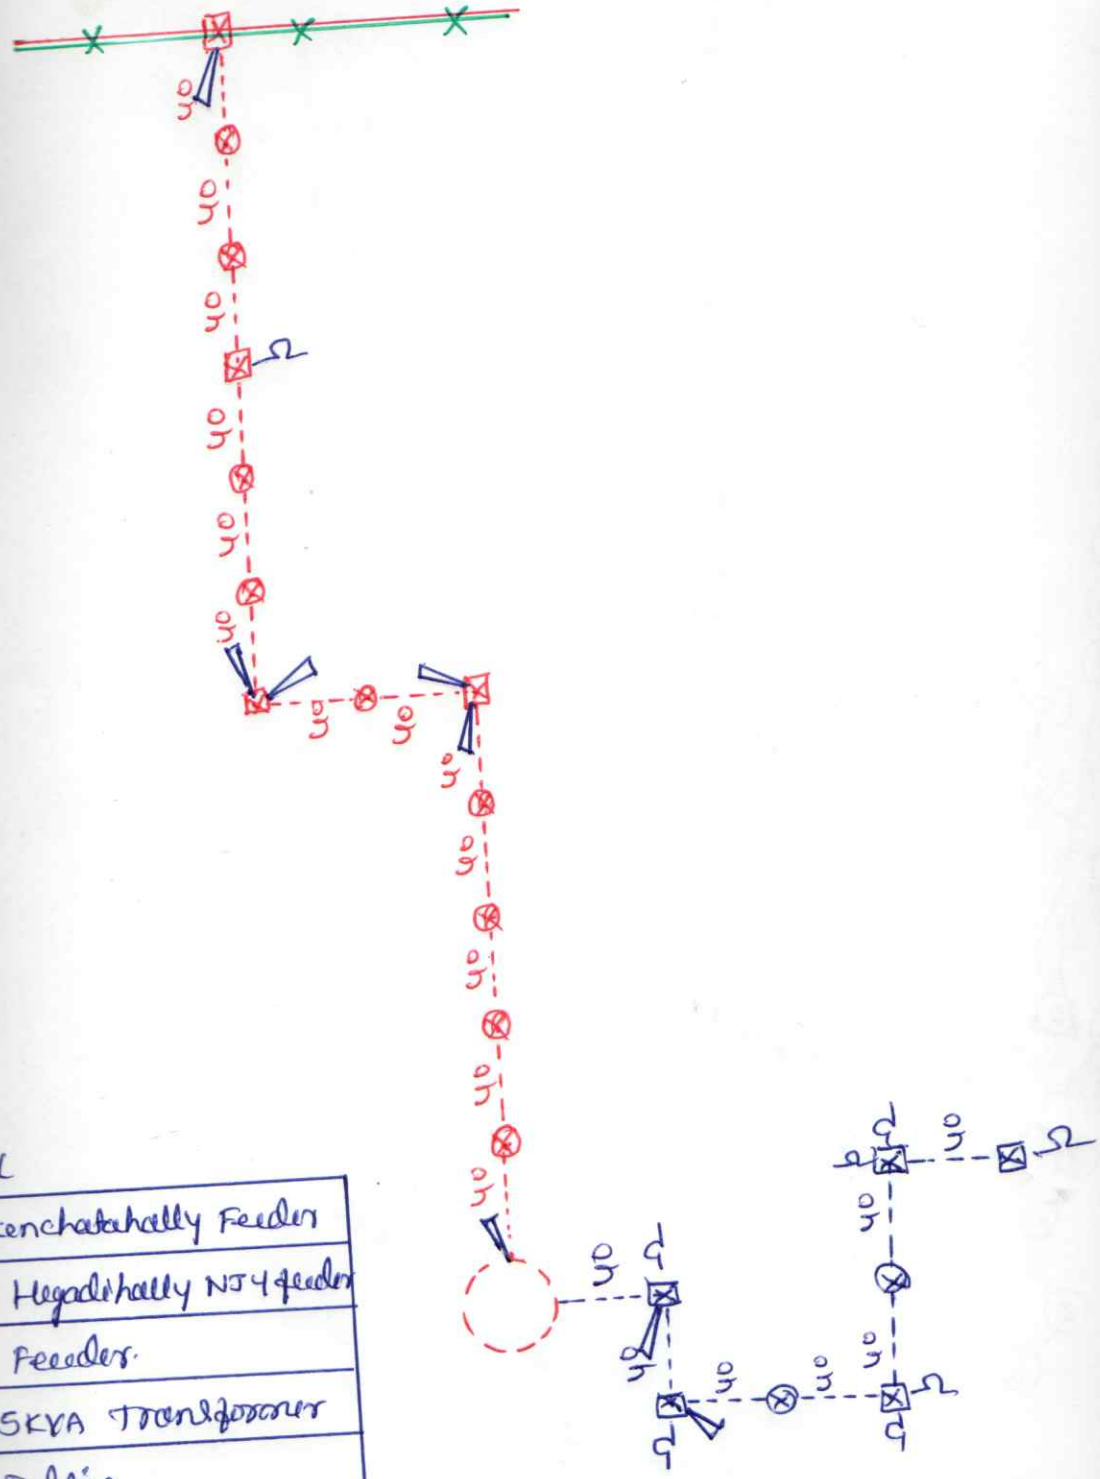

Index

	Existing F3 Kenchatahally Feeder
	Existing F12 Hegadihally NJY feeder
	Proposed RP Feeder.
	Proposed 25KVA Transformer
	proposed LT line
	proposed Stud pole
⊠/⊗	proposed 9mtr RCC/PSC poles
⊠/⊗	proposed 8mtr RCC/PSC poles
Ω	proposed Guy sets